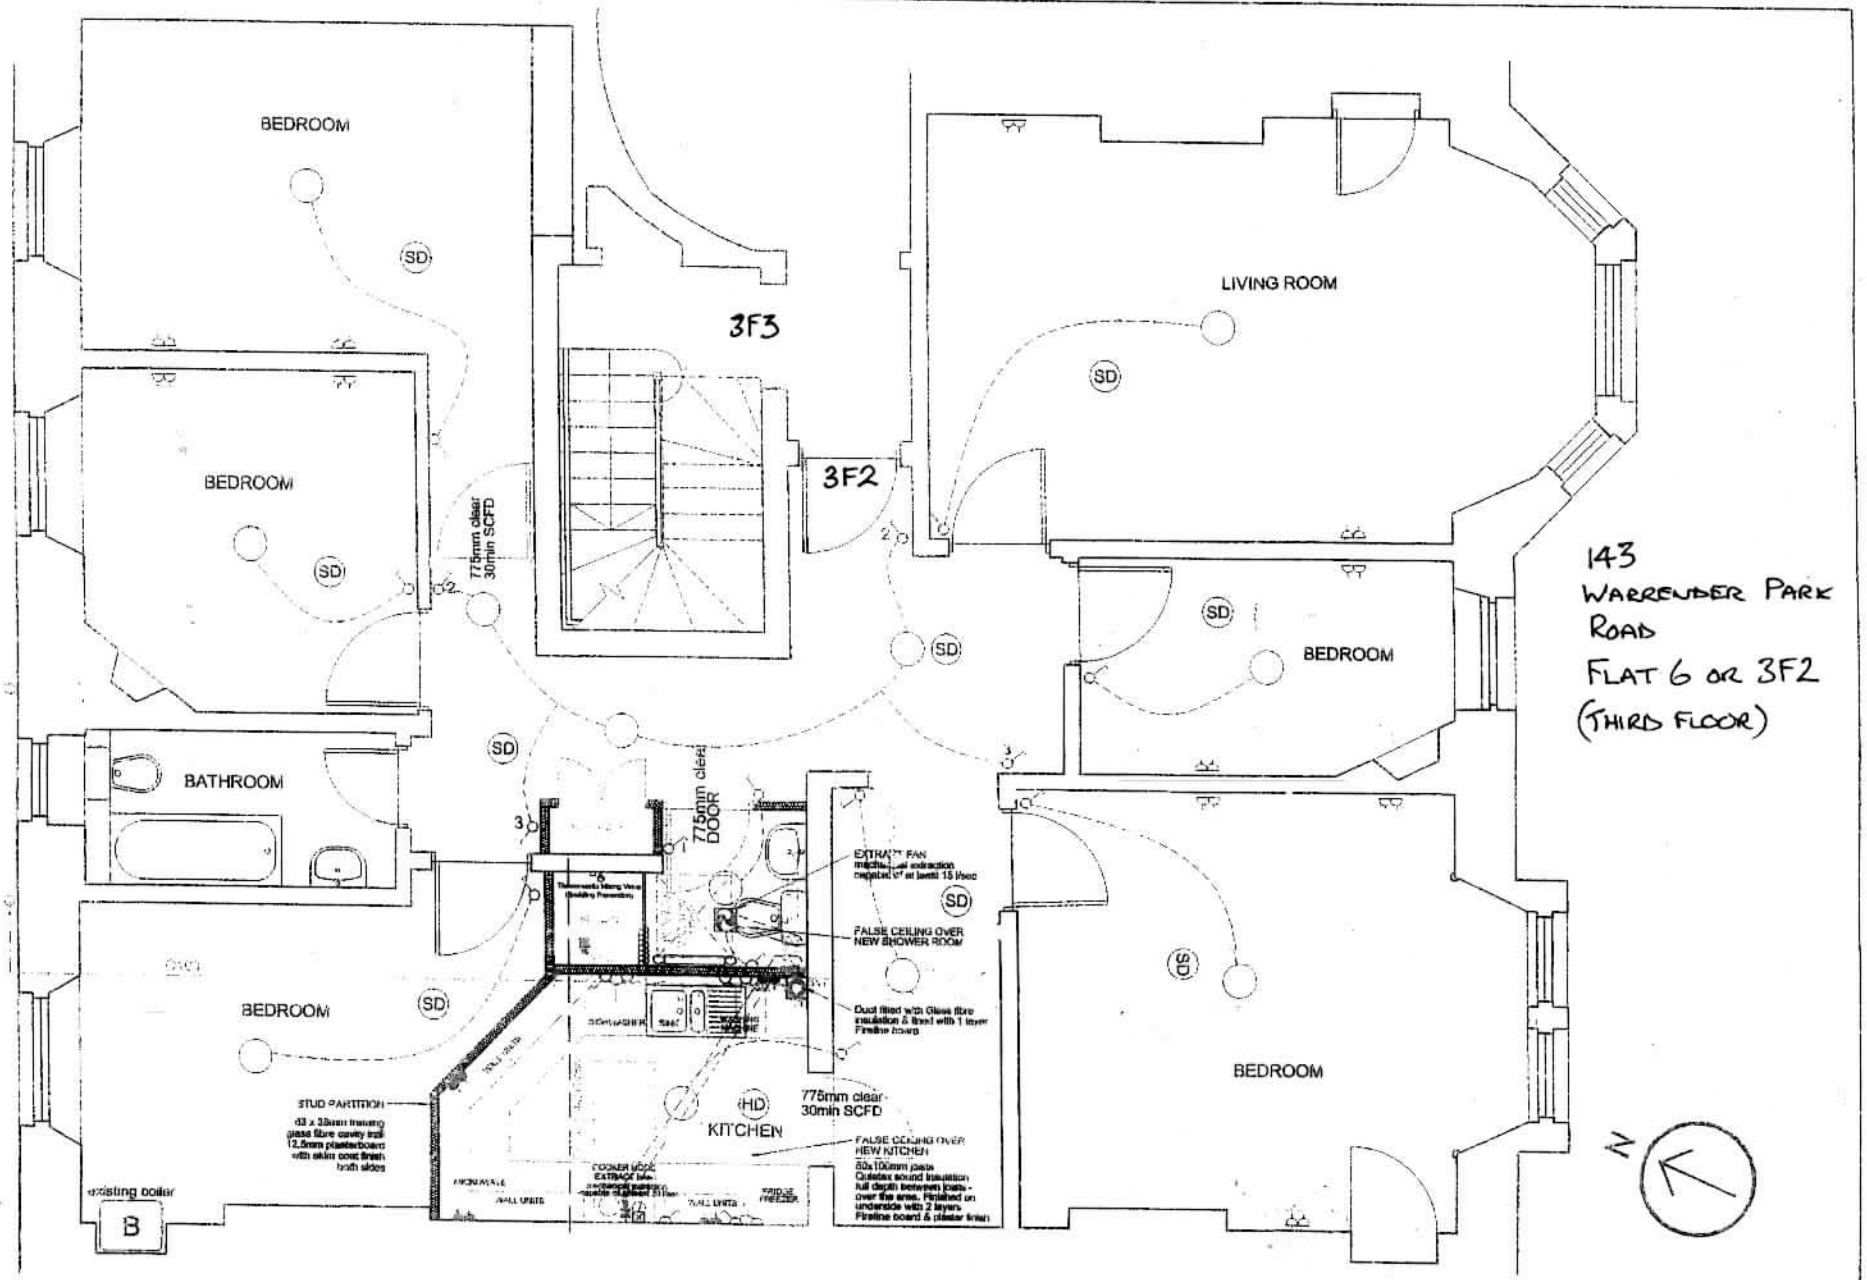

NOTES:

1. COPYRIGHT OF THE MORRISON PARTNERSHIP
2. DO NOT SCALE OFF THIS DRAWING
3. ALWAYS USE FIGURED DIMENSIONS
4. ANY DISCREPANCIES REPORT IMMEDIATELY TO THE ARCHITECT
5. IF IN DOUBT ABOUT ANY PART OF THIS DRAWING, CONTACT THE ARCHITECT
6. THIS DRAWING HAS BEEN CREATED ON COMPUTER AND SHOULD NOT BE AMENDED BY HAND

REV	NOTES	BY	DATE

THE MORRISON PARTNERSHIP
CHARTERED ARCHITECTS AND CDM CO-ORDINATORS
242 QUEENSFERRY ROAD, EDINBURGH, EH4 2BP
TELEPHONE 0131 343 3114 FAX 0131 332 7836 EMAIL: admin@themorrisonpartnership.co.uk

Client:	Mr Richard Green				
Project:	143 (3F2) Warrender Park Road, Edinburgh, EH9 1DT Proposed Internal Alterations				
Drawing:	Lower Flat - Floor Plan - as proposed				
Date:	08.03.2011	Drawn By:	GK	Scale:	1:50
Job No:	11-100	Drawing No:	04		