DO NOT SCALE, ONLY USE FIGURED DIMENSIONS. SHOULD ANY DISCREPANCIES BE FOUND WITH THIS DRAWING, PLEASE INFORM THIS OFFICE. COPYRIGHT OF THIS DRAWING IS OWNED BY JMARCHITECTS.

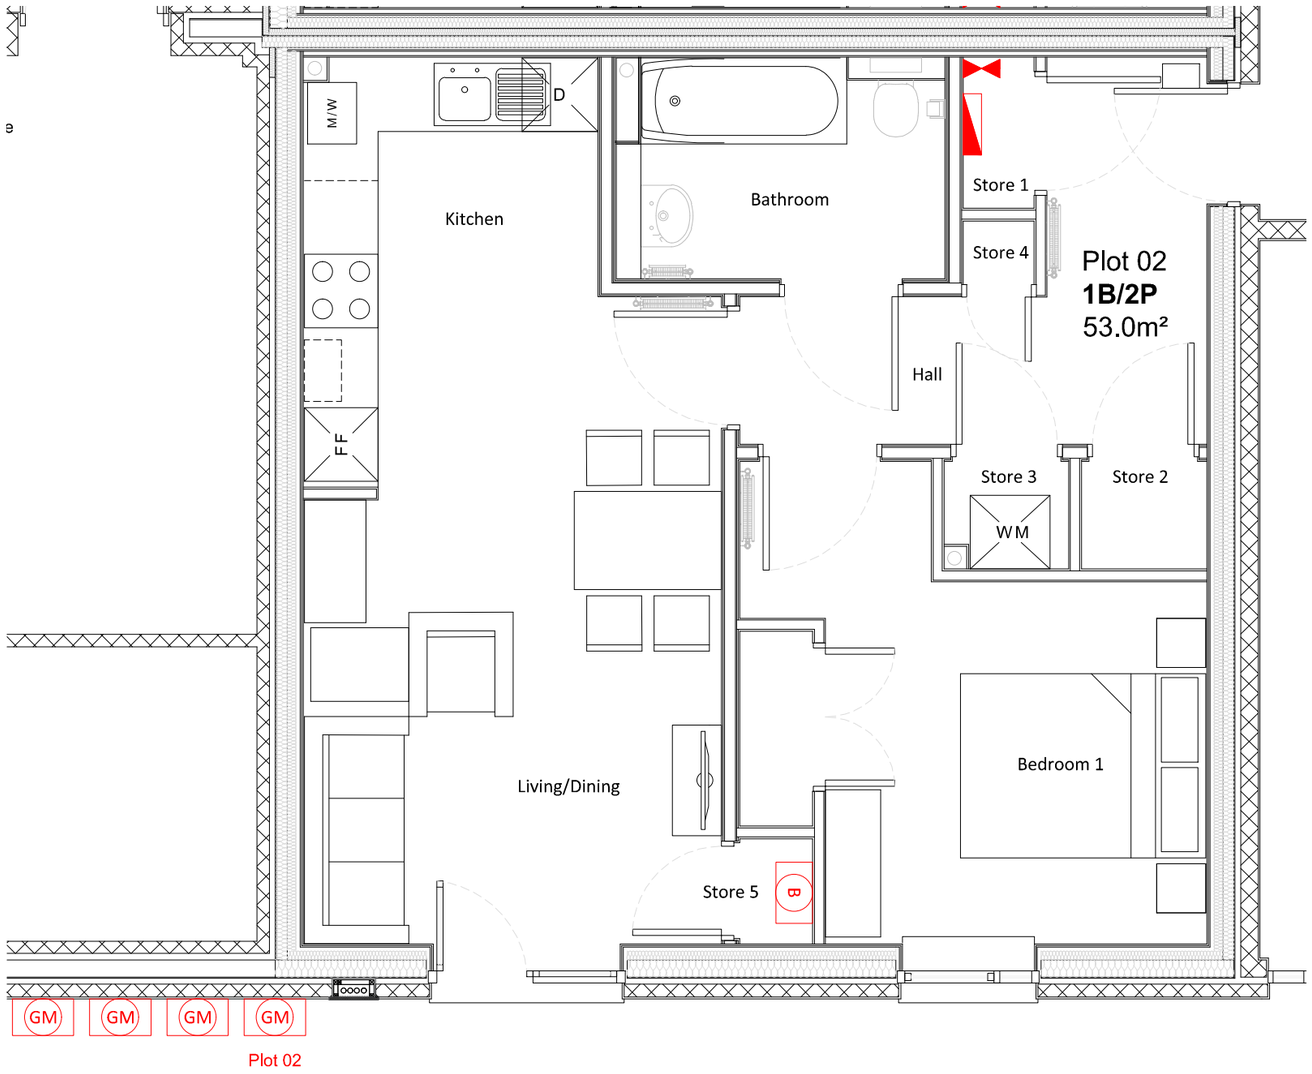

Second Floor Plan
Scale 1:500

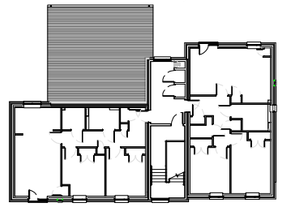

Third Floor Plan
Scale 1:500

Ground Floor Plan
Scale 1:500

First Floor Plan
Scale 1:500

NOTES

Drawing to illustrate location of main services for each plot type.

Furniture shown for indicative purposes only.

KEY

B	Boiler
GM	Gas Meter (Located on Ground Floor)
	Fuse Board
	Water Stopcock & Harvesting Mains

Rev.	Description	Date	Drn By	Chd By
P01	ISSUED FOR INFORMATION.	23.01.2023	AMB	GJB

Project
Telford Drive, Edinburgh

Title
Location of Services - Plot 02

Client
Cullross Limited

Purpose
Information

Scale
1:50 @ A3

Drawing Number

Project - Originator - Zones - Level - Type - Role - Class - Number	Status	Revision
6824-JMA-01-00-DR-A-00-1011	S2	P01

jmarchitects
64 Queen Street
Edinburgh
EH2 4NA

T: 0131 464 6100
F: 0131 464 6150
edin@jmarchitects.net
www.jmarchitects.net